BOVENAANZICHT
SCALE 1:50

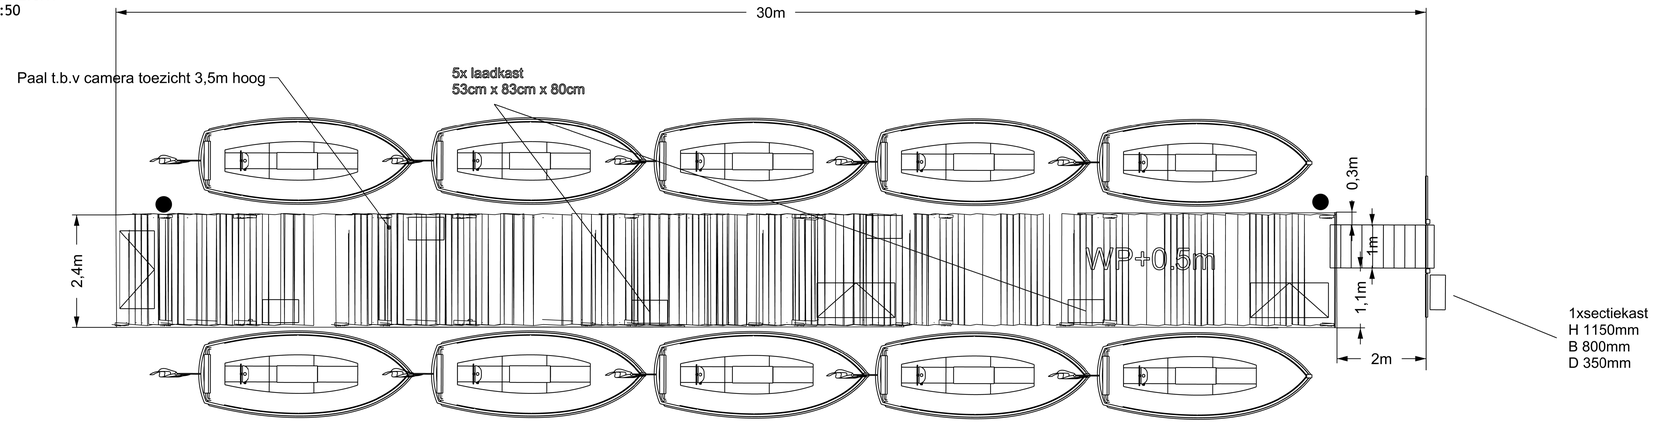

WP=0

AANZICHT
KIJKEND IN NOORDELIJKE RICHTING
SCALE 1:50

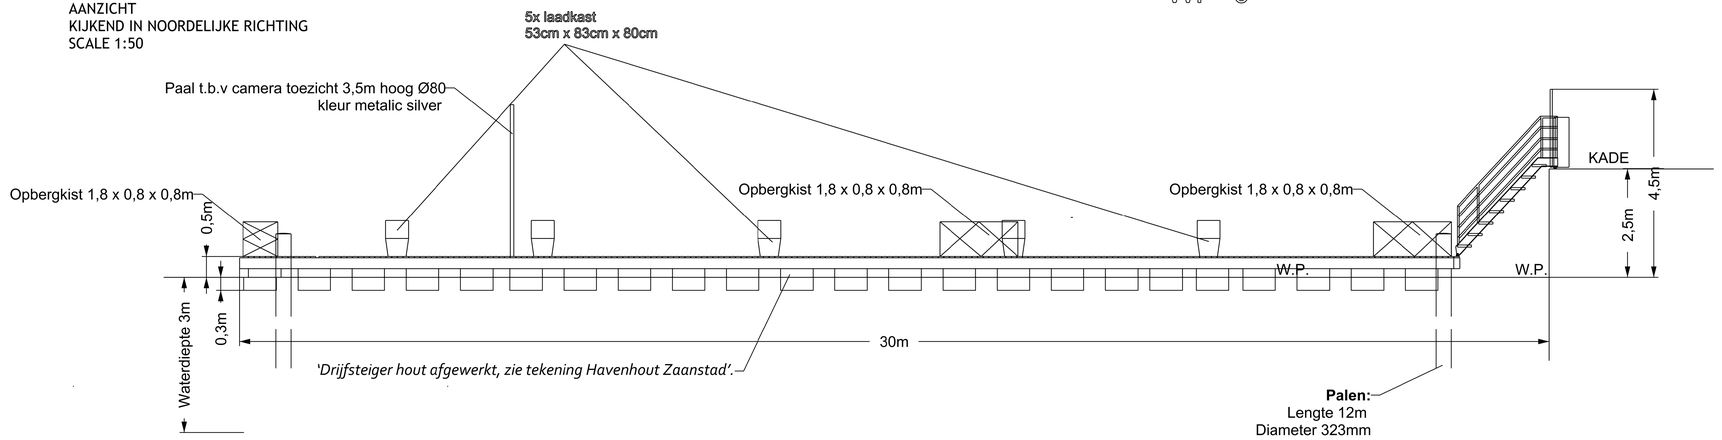

PROJECT DESCRIPTION: CANAL MOTOR BOATS	
PROJECTNR: 490	DRAWN: MRW
SCALE: 1:100	SHEET: 1/1
DATE: 4-07-2018	
DRAWING NR: 490-125	
DRAWING NAME: WESTERDOK STEIGER DETAILS A0	

TRIPLE MARINE
ENGINEERING - CONSULTANCY
NAVAL ARCHITECTURE

THE COPYRIGHT OF THIS DRAWING IS THE PROPERTY OF TRIPLE MARINE AND MAY NOT BE REPRODUCED WITHOUT WRITTEN PERMISSION